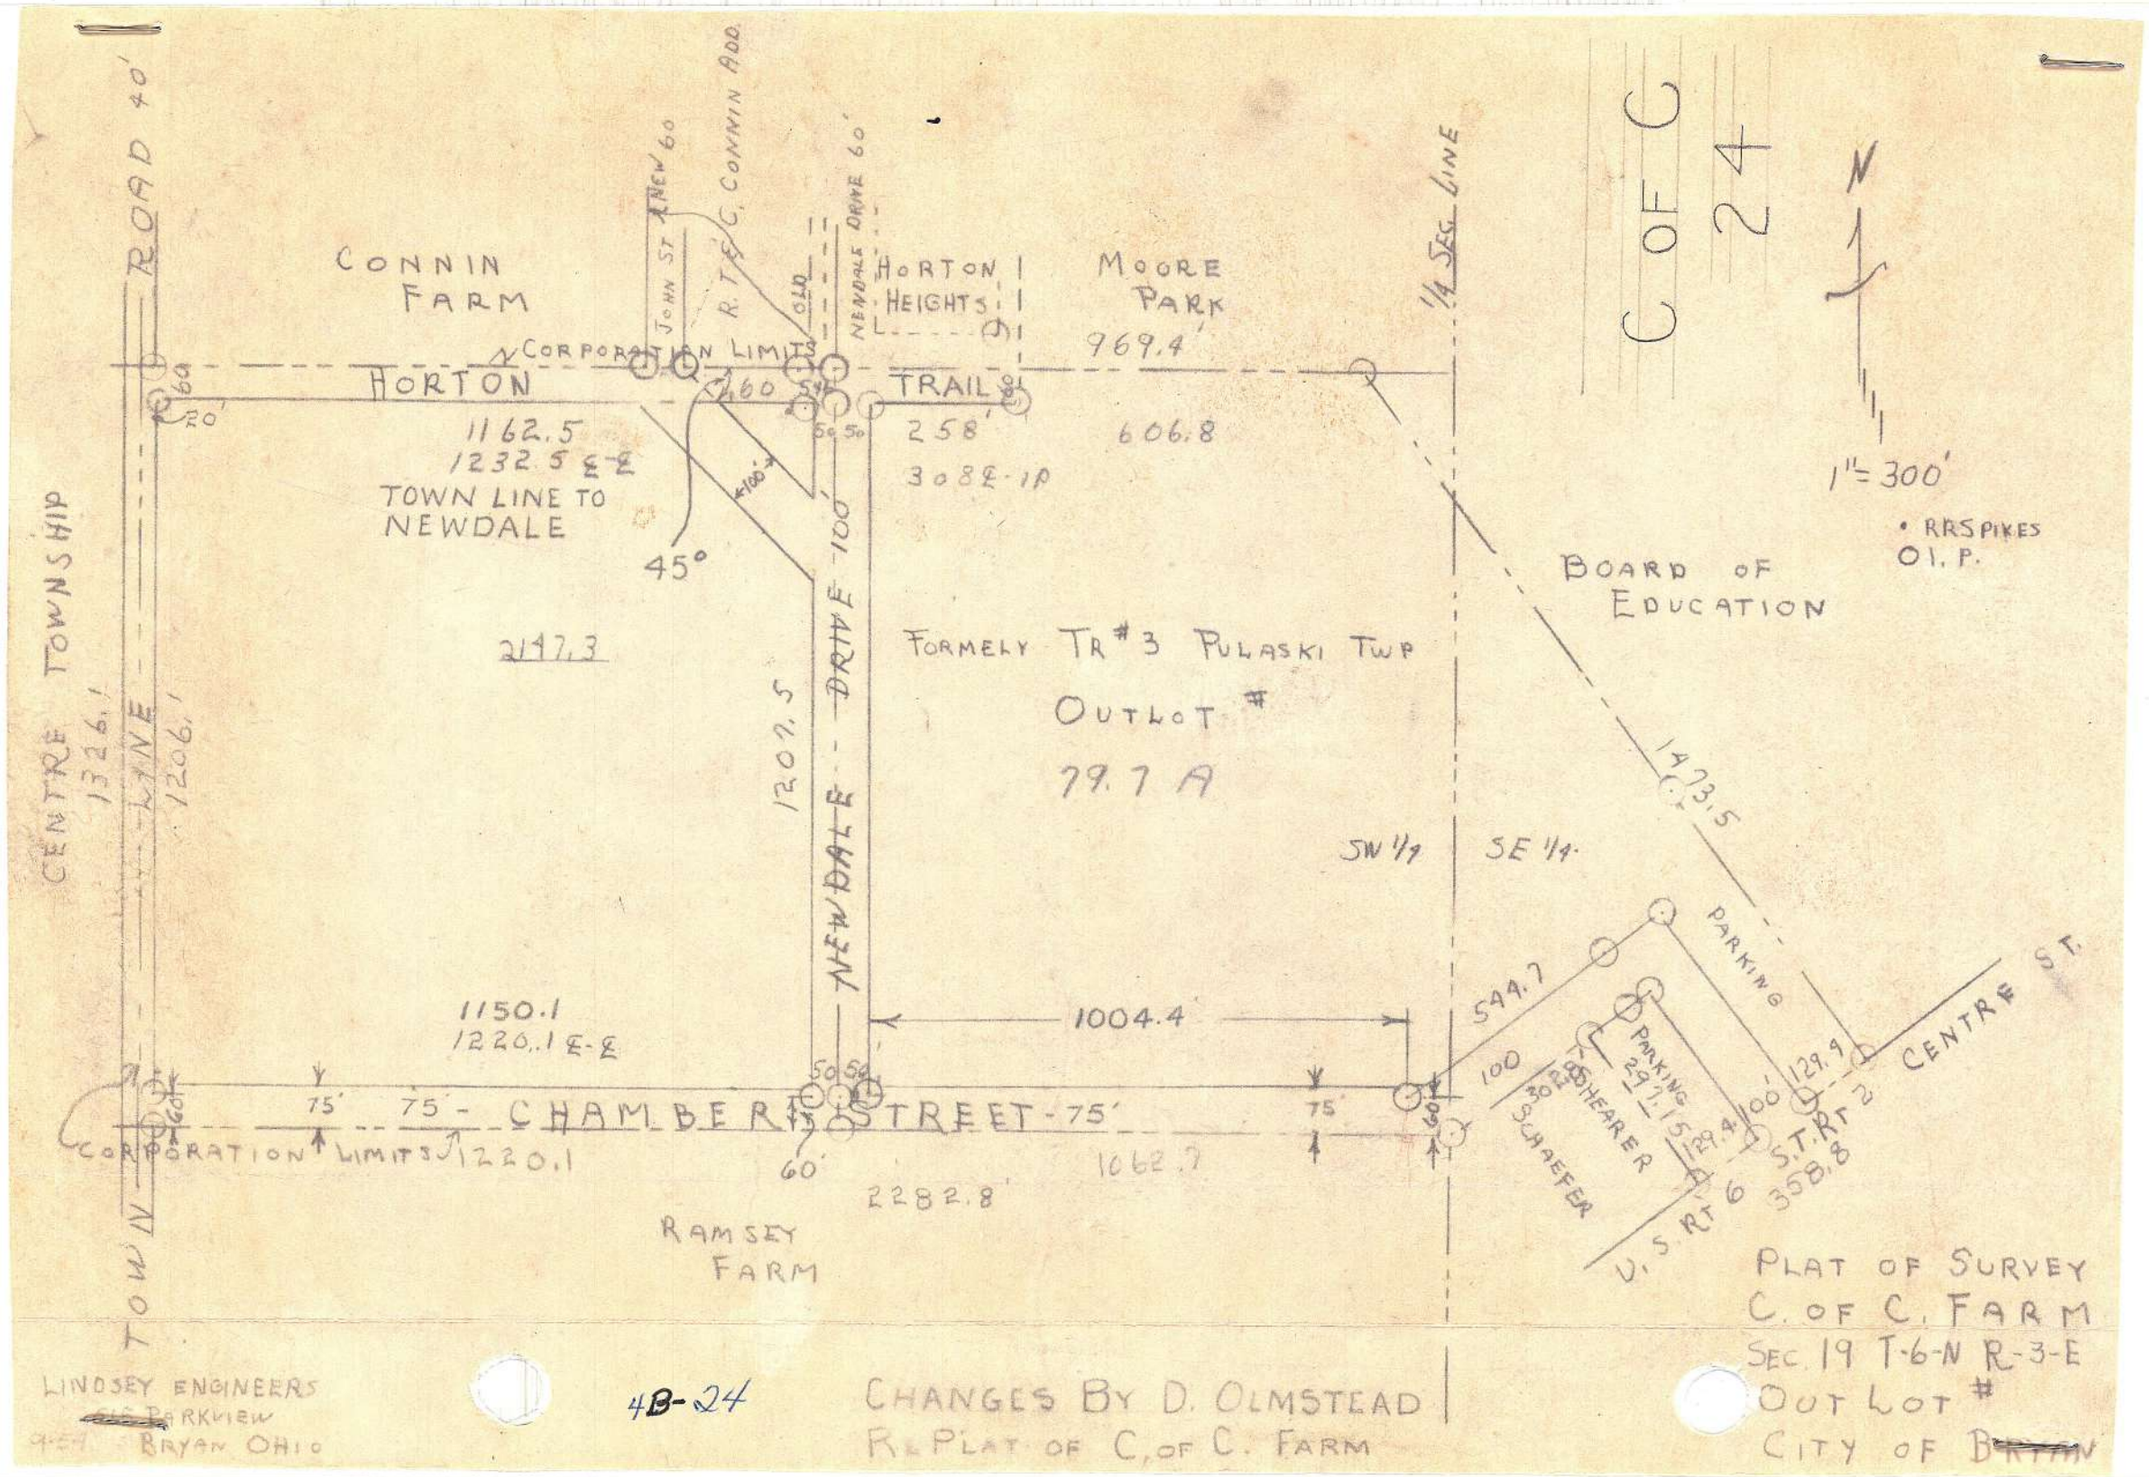
C OF C
24
N
1" = 300'
CONNIN FARM
JOHN ST NEW 60
R.T.&C. CONNIN ADD.
OLD
NEWDALE DRIVE 60'
HORTON HEIGHTS
MOORE PARK
969.4'
1/4 SEC. LINE
CORPORATION LIMITS
HORTON TRAIL
ROAD 40'
1162.5
1232.5 E-E
TOWN LINE TO NEWDALE
258'
606.8
308 E-1P
45°
NEWDALE DRIVE 100'
2147.3
FORMELY TR #3 PULASKI TWP
OUTLOT #
79.7 A
BOARD OF EDUCATION
• RR SPIKES
O.I.P.
CENTRE TOWNSHIP
1326.1
1206.1
1207.5
1423.5
SW 1/4
SE 1/4
PARKING
549.7
CENTRE ST.
1150.1
1220.1 E-E
1004.4
CHAMBERS STREET 75'
CORPORATION LIMITS 1220.1
1062.7
2282.8
RAMSEY FARM
TOWN LINE
SCHAEFER
SCHEARER
PARKING
291.15
129.4
129.9
S.T. RT 2
358.8
U.S. RT 6
PLAT OF SURVEY
C. OF C. FARM
SEC. 19 T-6-N R-3-E
OUT LOT #
CITY OF BRYAN
LINDSEY ENGINEERS
~~216~~ PARKVIEW
9-54 BRYAN OHIO
4B-24
CHANGES BY D. OLMSTEAD
RE PLAT OF C. OF C. FARM

9-1954

48