PLAT & SURVEY

LOCATED IN THE SOUTHEAST QUARTER, SECTION 23, TOWN 7 NORTH, RANGE 1 EAST, FLORENCE TOWNSHIP, WILLIAMS COUNTY, OHIO.

SCALE 1" = 200.0'

LINE	BEARING	DISTANCE
A	N 27° 11' 15" E	24.60' CAL.
B	N 59° 15' 22" E	90.22' CAL.
C	N 41° 10' 12" E	347.49' CAL.
D	N 38° 12' 38" E	348.49 CAL.
E	N 63° 56' 14" E	89.17' MEA.
F	N 24° 33 05 E	16.77' MEA.

- FOUND RR SPIKE
- FOUND IRON PIN
- FOUND STONE
- PLACED 3/4" IRON PIN
- PLACED RR SPIKE
- PLACED PK NAIL
- POINT ESTABLISHED THIS SURVEY

CAL. CALCULATED DISTANCE

MEA. MEASURED DISTANCE

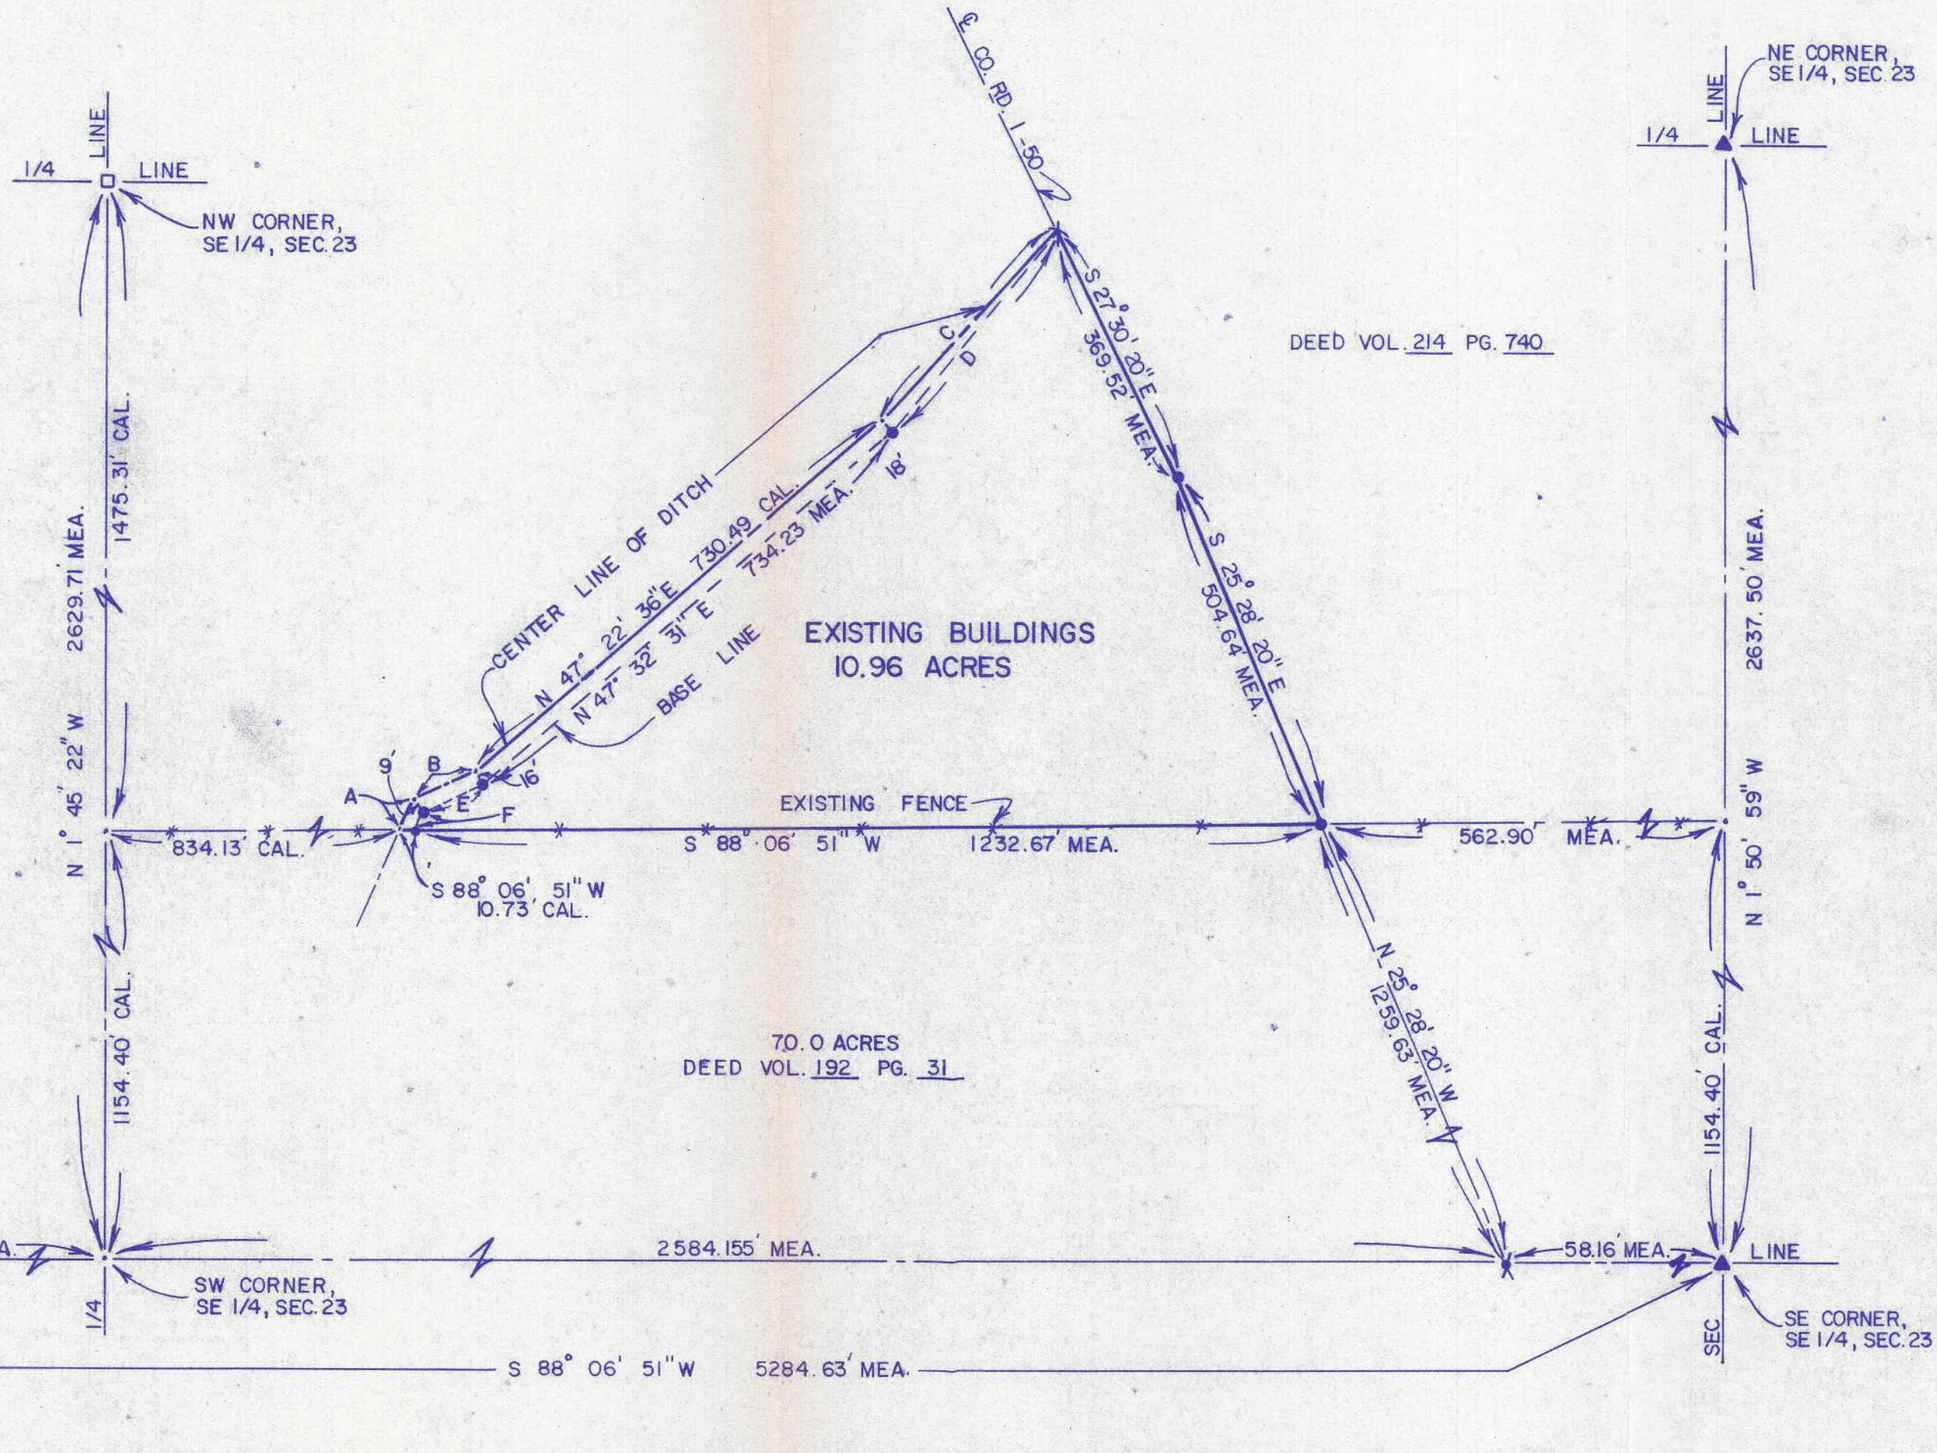

STATE OF OHIO
DENNIS M. BELL
6717
REGISTERED
SURVEYOR

I hereby certify that I have surveyed the premises and prepared the above plat and that said plat is correct to the best of my knowledge and belief. All dimensions are shown in feet and decimal parts thereof. This survey has been recorded in Vol. 10R Page 98 of the Williams County Record of Surveys.

Dennis M. Bell
Dennis M. Bell
Reg. Surveyor #6717

DATE 3/28/85
JOB NO. OS-34-85

BELL ENGINEERING LIMITED
1211 W. HIGH - P.O. BOX 565
BRYAN, OHIO 43506
(419) 636 - 2585