PLAT OF SURVEY

A PARCEL OF LAND SITUATED IN THE NORTHEAST QUARTER OF SECTION 29, TOWN 6 NORTH, RANGE 2 EAST, CENTER TOWNSHIP, WILLIAMS COUNTY, OHIO.

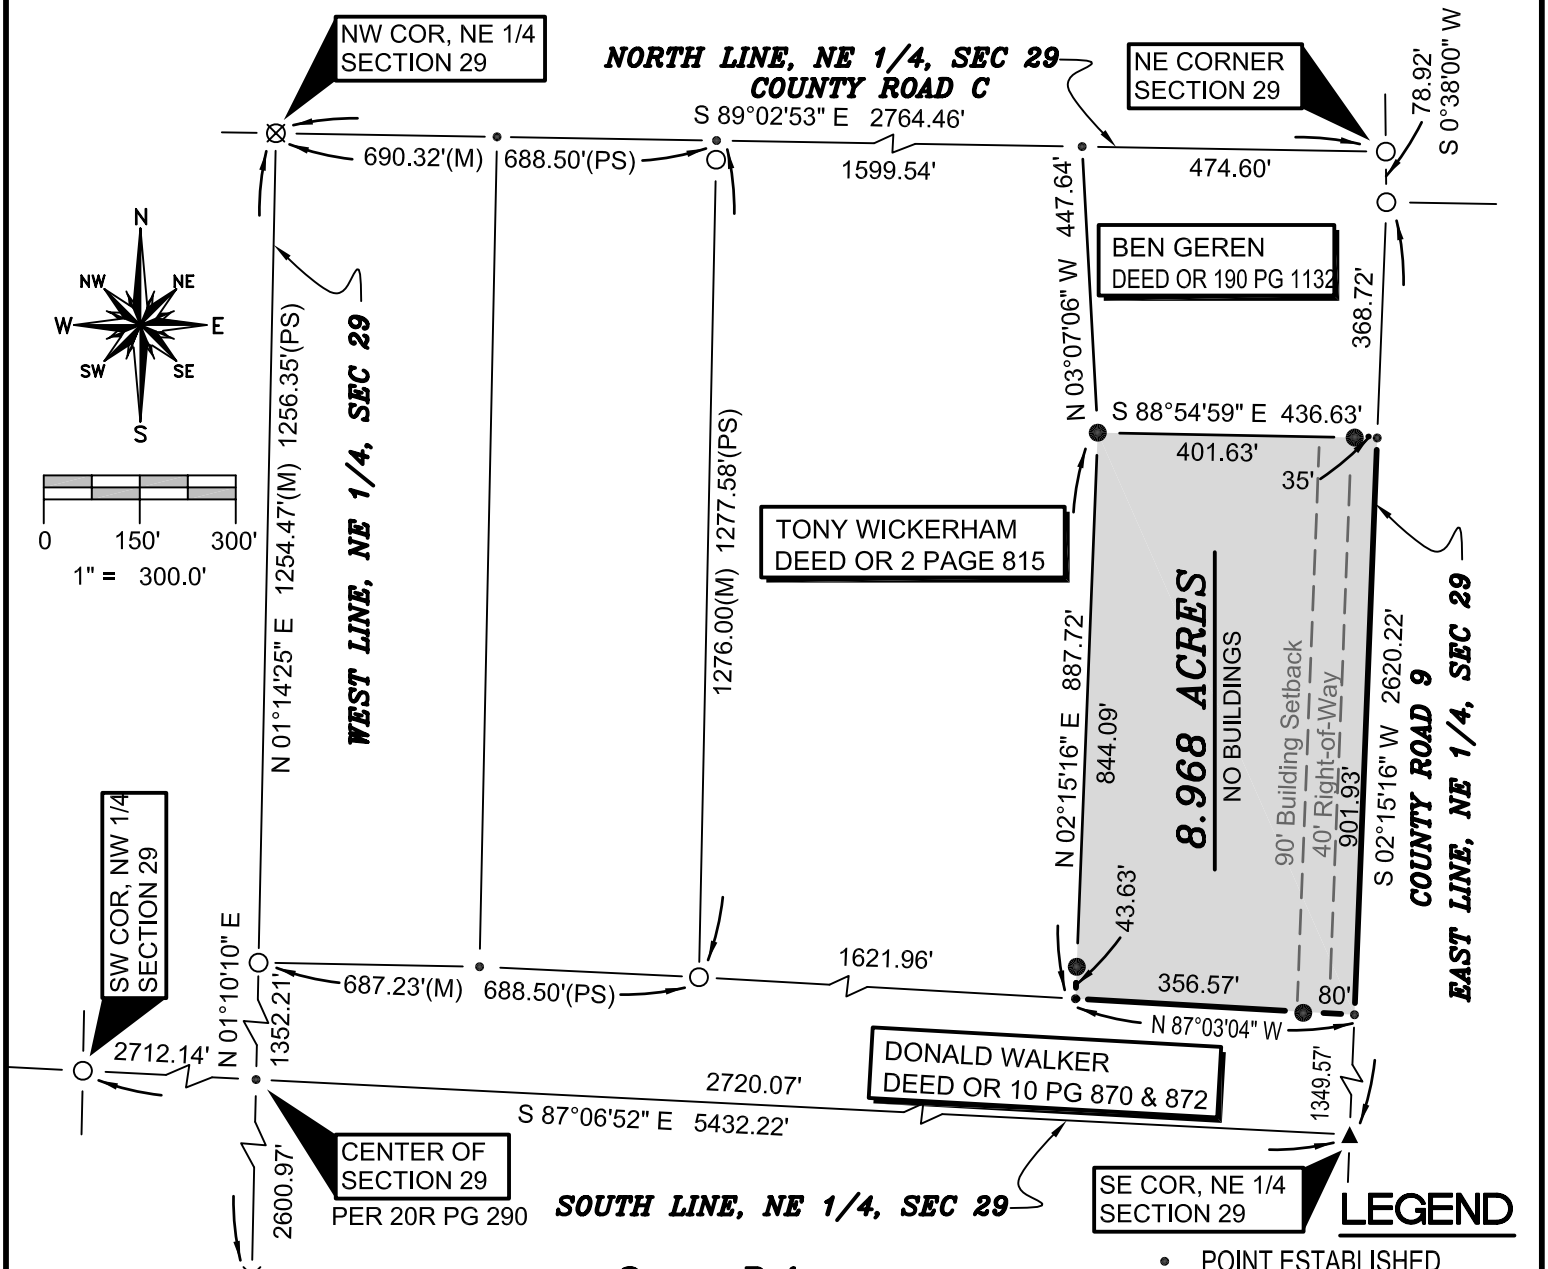

LEGEND

- • POINT ESTABLISHED
- ○ FOUND IRON PIN OR PIPE
- ● PLACED 5/8" REBAR W/ CAP
- × FOUND PK NAIL
- ⊗ FOUND RAILROAD SPIKE
- ▲ FOUND STONE

Survey References:

VOLUME 7R PAGE 13
VOLUME 7R PAGE 14
VOLUME 12R PAGE 40
VOLUME 20R PAGE 290

SURVEYED FOR:
TONY WICKERHAM

REPLACEMENT COPY: 6-22-12

I HEREBY CERTIFY THAT I HAVE SURVEYED THE PREMISES SHOWN ON THE PLAT ABOVE. ALL DIMENSIONS ARE SHOWN IN FEET AND DECIMALS THEREOF. SINCE THIS SURVEY DOES NOT INCLUDE A TITLE SEARCH, THERE COULD BE EASEMENTS OR OTHER ENCUMBRANCES UPON THE LAND WHICH ARE NOT SHOWN ON THIS SURVEY PLAT. IF THESE ARE REQUIRED, PLEASE FURNISH THE NECESSARY INFORMATION. THE BEARINGS AND DISTANCES SHOWN ON THE PLAT ABOVE ARE ASSUMED. THIS SURVEY HAS BEEN RECORDED IN VOL. 25R PAGE 094 OF THE WILLIAMS COUNTY SURVEY RECORDS.

STATE OF OHIO
BRIAN M. WIELAND
SURVEYOR
No. 8286
REGISTERED PROFESSIONAL SURVEYOR

BRIAN M. WIELAND - REGISTERED SURVEYOR NO. 8286

DATE: 4-6-12 | JOB: 12-048

WIELAND SURVEYING & ENGINEERING, LLC
14067 COUNTY ROAD 20
WEST UNITY, OH 43570
419-924-2100 VOICE
419-924-5390 FAX