Plat of Survey

Being a part of the Southeast quarter (1/4) of Section 26, Township 6 North, Range 1 East, St. Joseph Township, Williams County, Ohio.

For... Violet A. Stotz Estate

OR 303 Pg. 2785

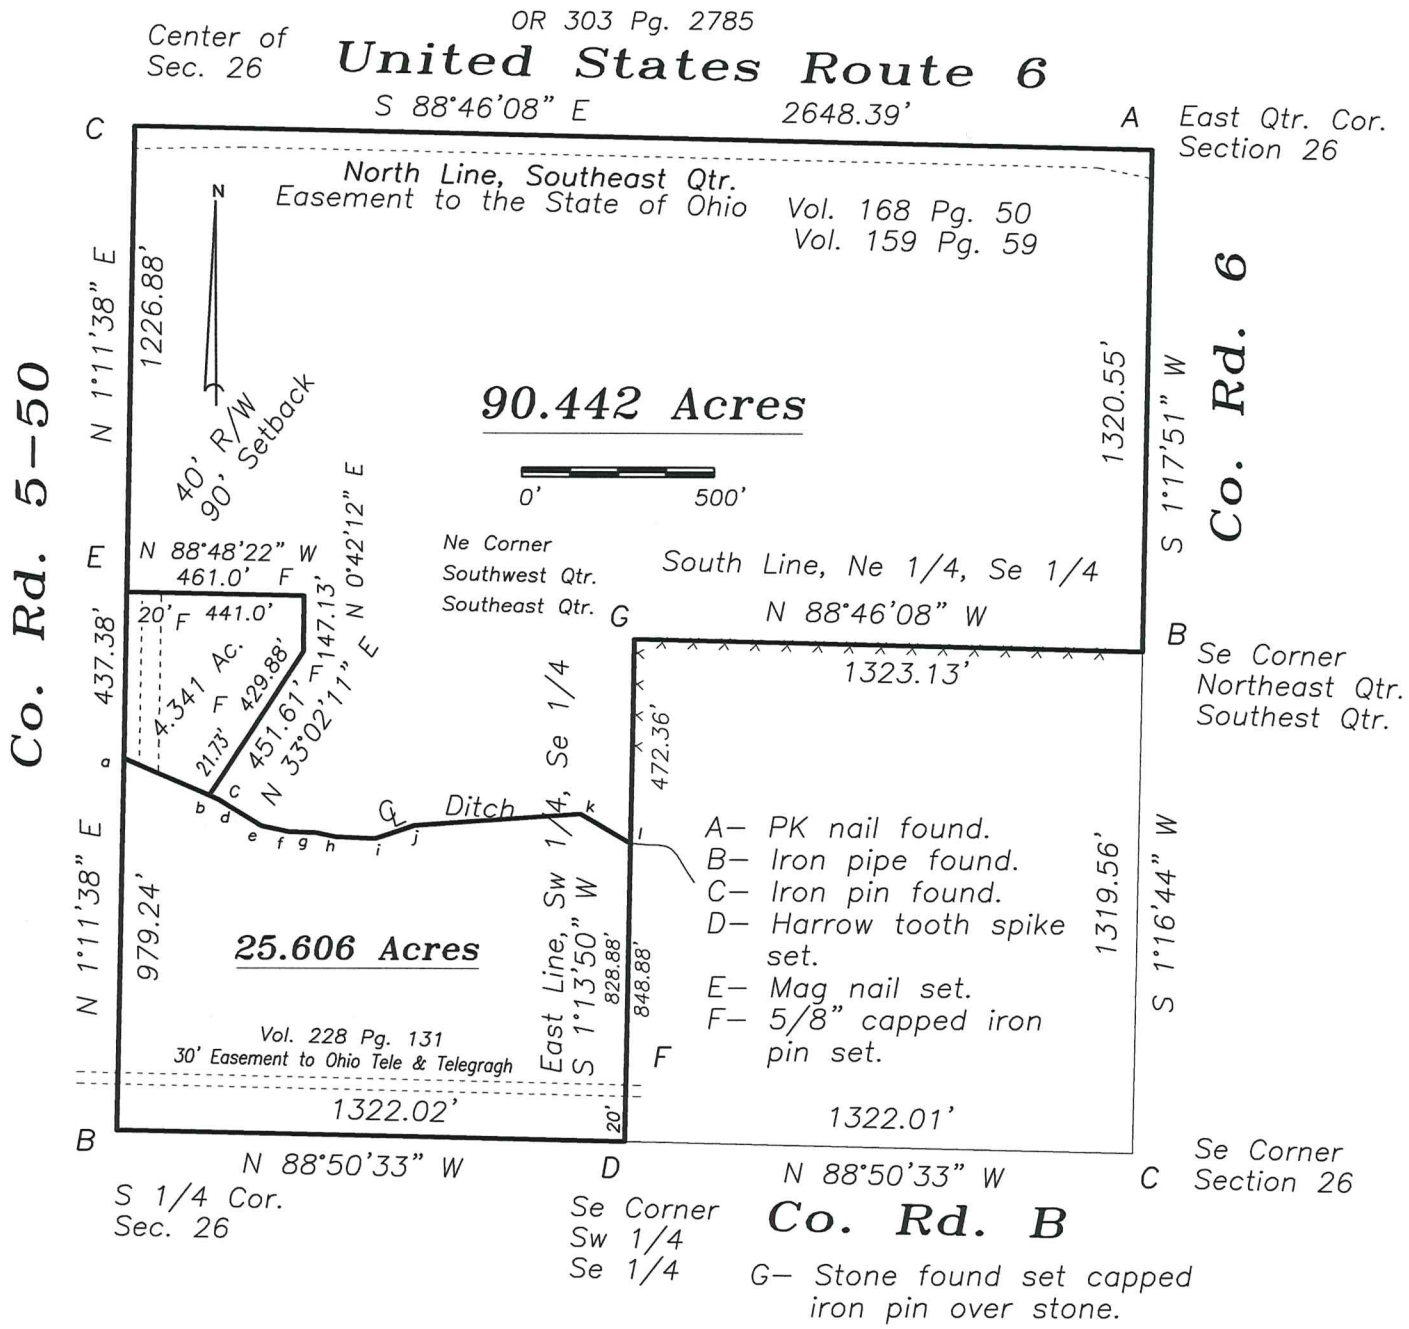

I do hereby certify that I surveyed the premises and prepared the above plat and that said plat is correct to the best of my knowledge and belief.

All dimensions are shown in feet and decimal parts thereof. This survey has been recorded in Volume 27R Page 039 of the Williams County Record of Surveys.

Replacement

THOMAS 2-3-18

Thomas J. Henry, Registered Surveyor No. 6787

STATE OF OHIO THOMAS J. HENRY S-6787 REGISTERED PROFESSIONAL SURVEYOR

℄ Ditch

ab	S 66°10'26" E	242.68'
bc	S 66°10'26" E	30.26'
cd	S 57°40'52" E	48.27'
de	S 58°17'40" E	78.73'
df	S 77°58'38" E	73.26'
fg	S 88°09'49" E	70.34'
gh	S 77°26'52" E	53.21'
hi	S 87°42'09" E	102.50'
ij	N 71°30'10" E	108.02'
jk	N 85°46'02" E	432.78'
kl	S 84°31'12" E	132.39'