SURVEY REPORT

FOR:

JUSTIN S. THOMPSON

PART OF THE NORTHWEST FRACTIONAL 1/4, SECTION 18, T- 9-S, R-2-W
BRIDGEWATER TOWNSHIP, WILLIAMS COUNTY, OHIO
FEBRUARY 2, 2020 ORDER NO. 200116

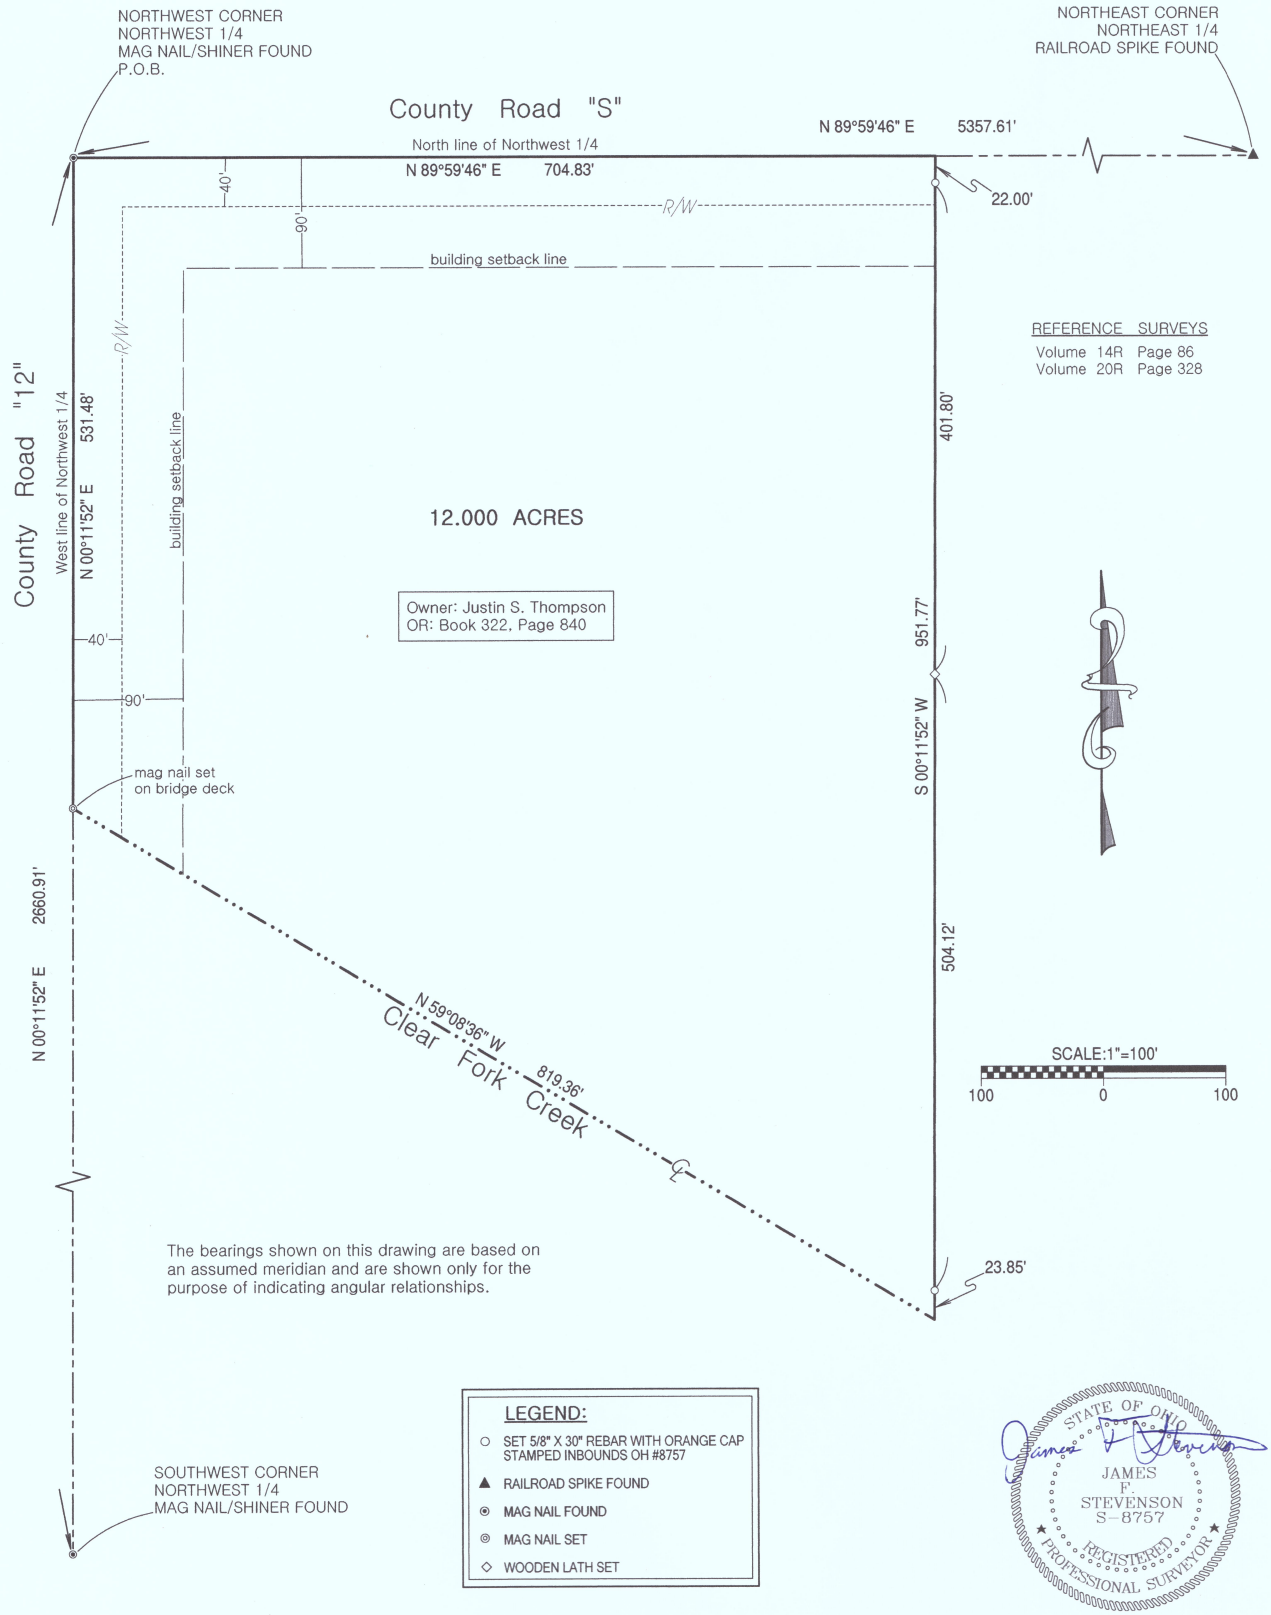

The bearings shown on this drawing are based on an assumed meridian and are shown only for the purpose of indicating angular relationships.

LEGEND:

- ○ SET 5/8" X 30" REBAR WITH ORANGE CAP STAMPED INBOUNDS OH #8757
- ▲ RAILROAD SPIKE FOUND
- ⊙ MAG NAIL FOUND
- ◎ MAG NAIL SET
- ◇ WOODEN LATH SET

STATE OF OHIO
JAMES F. STEVENSON
S-8757
REGISTERED PROFESSIONAL SURVEYOR

This plat of survey has been received for record by the Williams County Engineers Office and recorded in Volume 27R of the Survey Records, Page 266.

James F. Stevenson
Ohio Registered Surveyor No. 8757
14222 Grass Lake Road
Camden, MI 49232
Office: 209-628-5141
Email: jamie@inbounds.pro

I hereby certify that we have surveyed the hereon depicted parcel in the field and have found or set survey markers as shown. This survey was made without benefit of a Title Report and is subject to any additional items which might be disclosed by such a report.

INBOUNDS SURVEYING, LLC