Plat of Survey

Being a part of the Southeast quarter (1/4) and a part of the Southwest quarter (1/4) of Section 34, Township 6 North, Range 4 East, Springfield Township, Defiance County, Ohio.

For... Joan Warnimont Estate
OR 320 Pg. 944

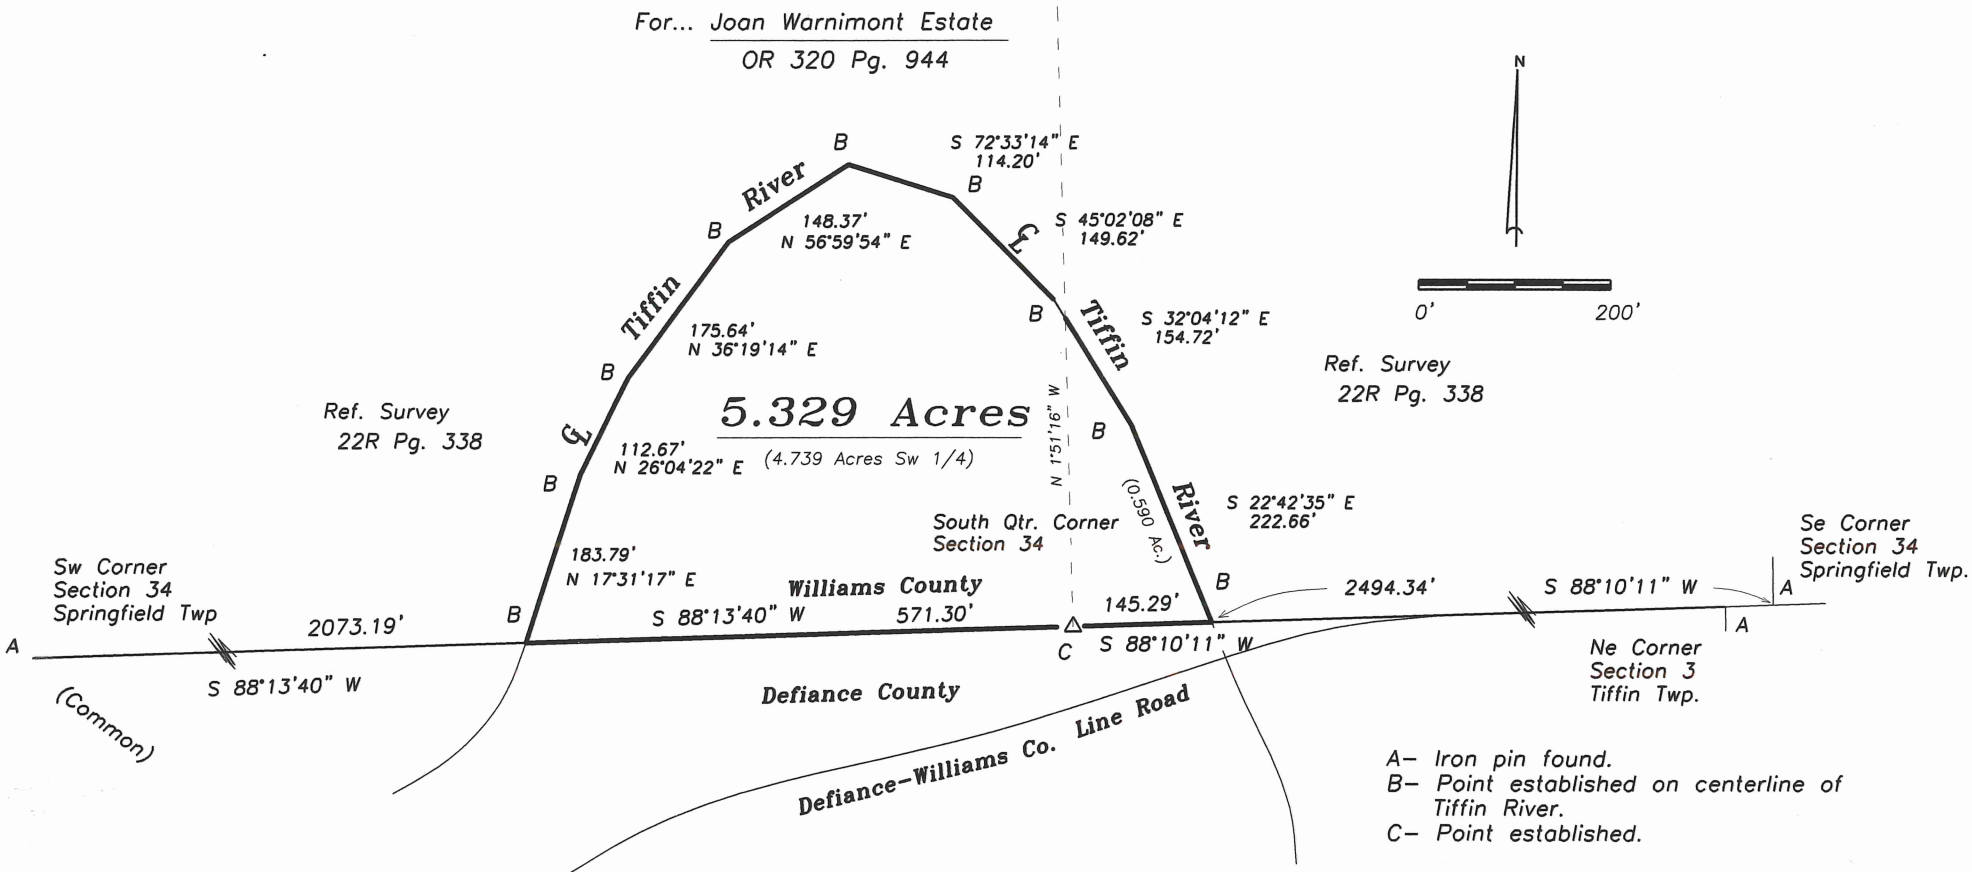

A– Iron pin found.
B– Point established on centerline of Tiffin River.
C– Point established.

STATE OF OHIO
THOMAS HENRY
S-6787
REGISTERED
PROFESSIONAL SURVEYOR

I do hereby declare that I surveyed the premises and prepared the above plat and that said plat is correct to the best of my knowledge and belief.

All dimensions are shown in feet and decimal parts thereof. This survey has been recorded in Volume 27R Page 309 of the Williams County Record of Surveys.

12-2-19

Thomas J Henry, Registered Surveyor No. 6787