SURVEY REPORT

FOR:

JUSTIN S. THOMPSON

PART OF THE NORTHWEST FRACTIONAL 1/4, SECTION 18, T-9-S, R-2-W
BRIDGEWATER TOWNSHIP, WILLIAMS COUNTY, OHIO
MARCH 21, 2020 ORDER NO. 200209

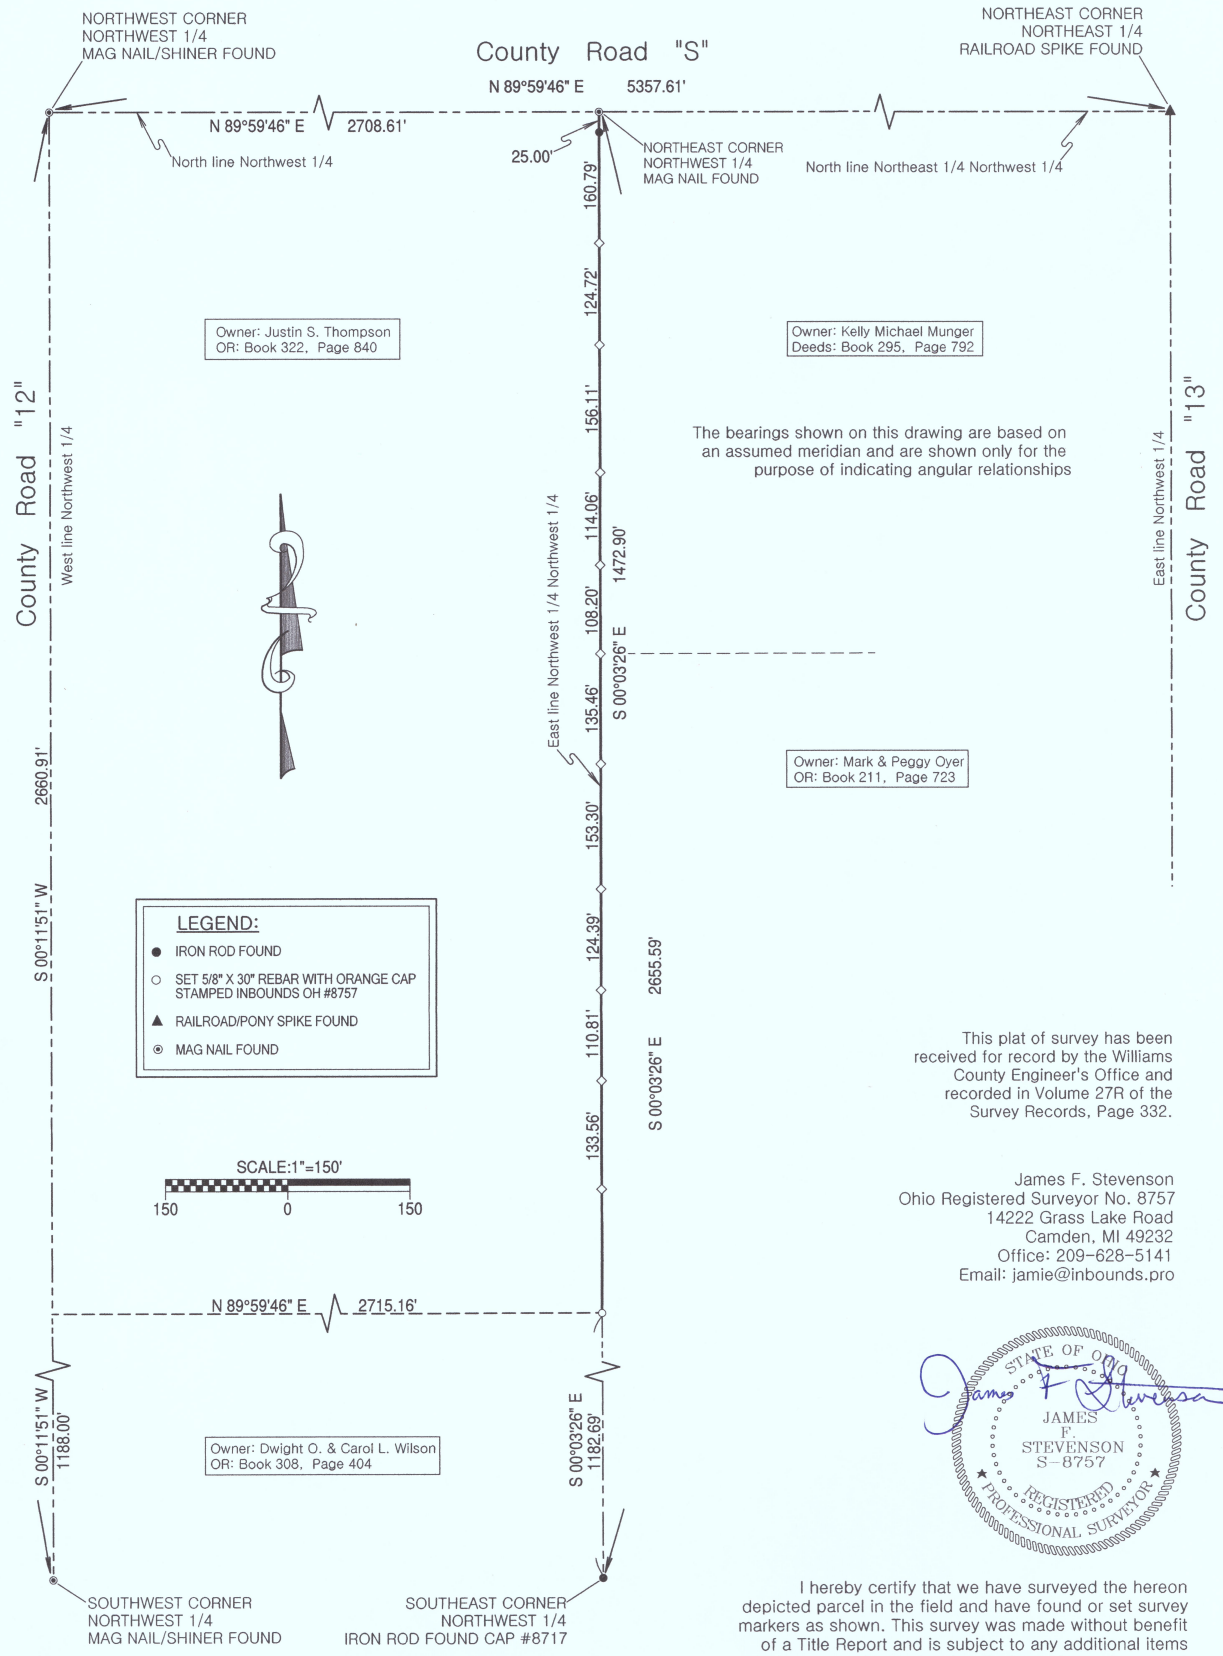

This plat of survey has been received for record by the Williams County Engineer's Office and recorded in Volume 27R of the Survey Records, Page 332.

James F. Stevenson
Ohio Registered Surveyor No. 8757
14222 Grass Lake Road
Camden, MI 49232
Office: 209-628-5141
Email: jamie@inbounds.pro

STATE OF OHIO
JAMES F. STEVENSON
S-8757
REGISTERED PROFESSIONAL SURVEYOR

I hereby certify that we have surveyed the hereon depicted parcel in the field and have found or set survey markers as shown. This survey was made without benefit of a Title Report and is subject to any additional items which might be disclosed by such a report.

INBOUNDS SURVEYING, LLC