PLAT OF SURVEY

FOR:

NORBERT & JUDY BAUMAN

PART OF THE NORTHWEST 1/4, SECTION 16, T-9-S, R-4-W
NORTHWEST TOWNSHIP, WILLIAMS COUNTY, OHIO
NOVEMBER 4, 2020 ORDER NO. 200906

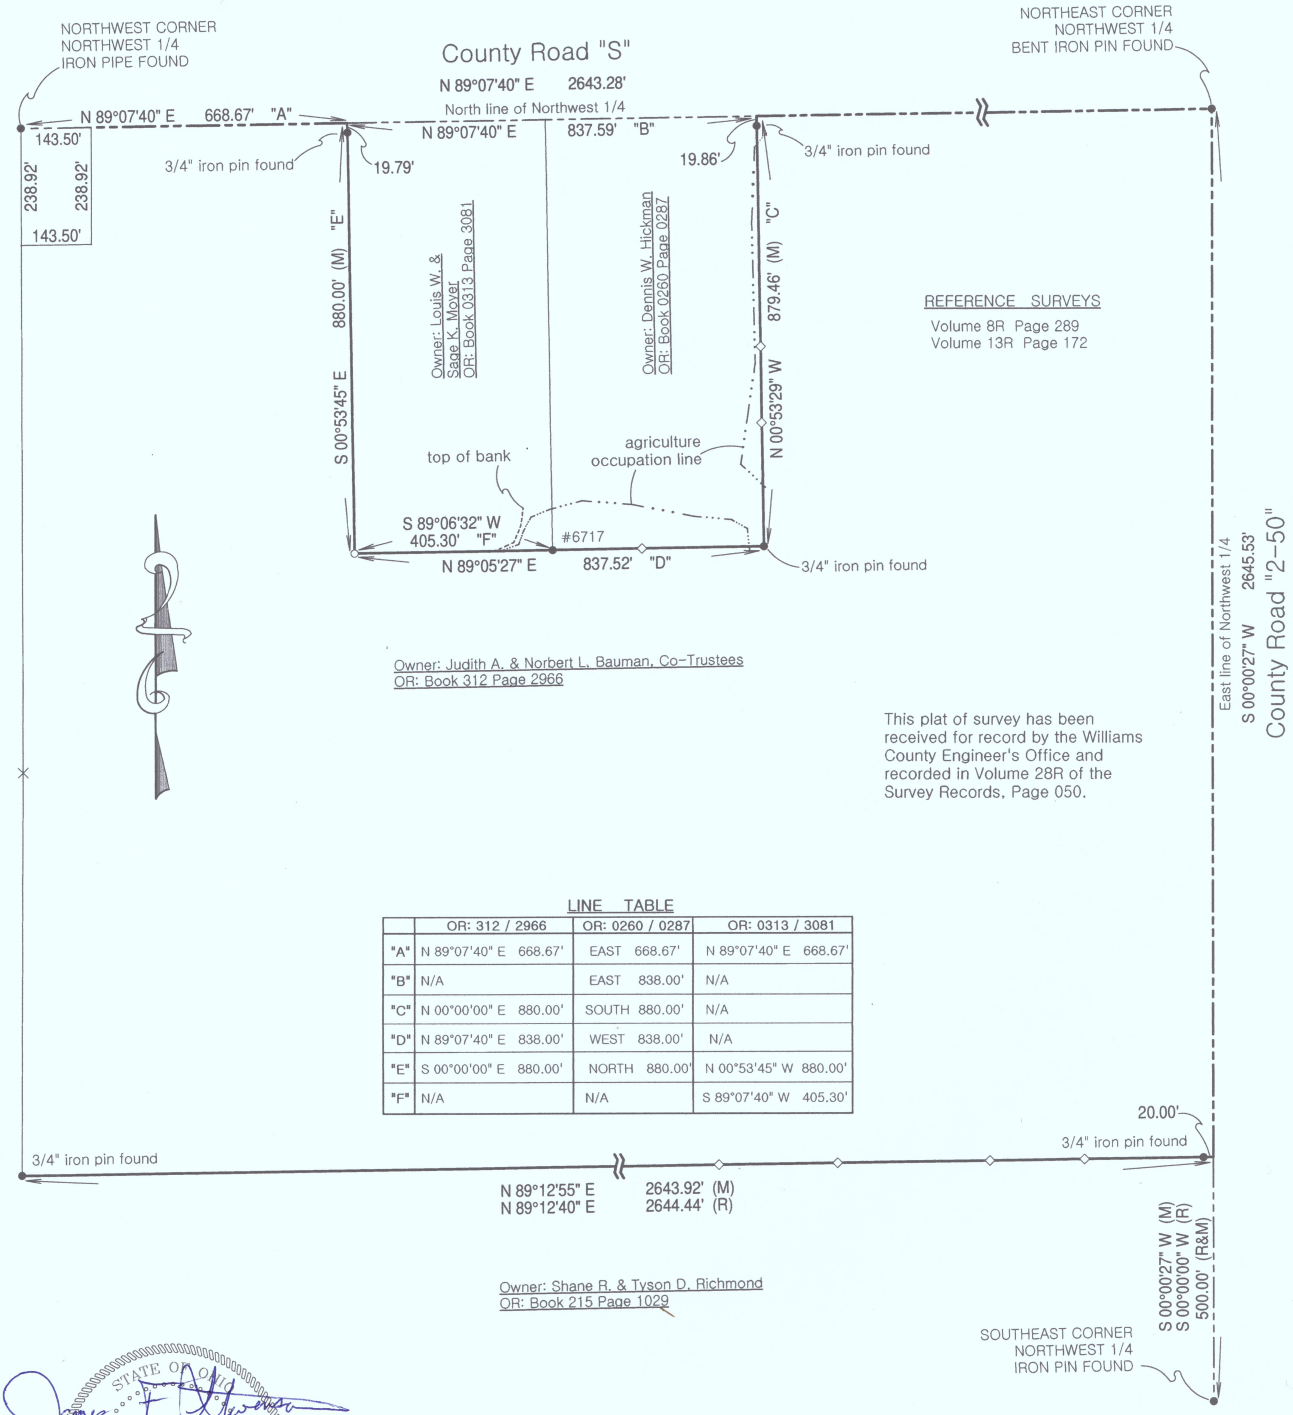

LINE TABLE

	OR: 312 / 2966	OR: 0260 / 0287	OR: 0313 / 3081
"A"	N 89°07'40" E 668.67'	EAST 668.67'	N 89°07'40" E 668.67'
"B"	N/A	EAST 838.00'	N/A
"C"	N 00°00'00" E 880.00'	SOUTH 880.00'	N/A
"D"	N 89°07'40" E 838.00'	WEST 838.00'	N/A
"E"	S 00°00'00" E 880.00'	NORTH 880.00'	N 00°53'45" W 880.00'
"F"	N/A	N/A	S 89°07'40" W 405.30'

SCALE:1"=250'

250 0 250

STATE OF OHIO
JAMES F. STEVENSON
S-8757
REGISTERED PROFESSIONAL SURVEYOR

I hereby certify that we have surveyed the hereon depicted parcel in the field and have found or set survey markers as shown. This survey was made without benefit of a Title Report and is subject to any additional items which might be disclosed by such a report.

INBOUNDS SURVEYING, LLC

James F. Stevenson
Ohio Registered Surveyor No. 8757
14222 Grass Lake Road
Camden, MI 49232
Office: 209-628-5141
Email: jamie@inbounds.pro

LEGEND:

- ● IRON PIN OR PIPE FOUND
- ○ SET 5/8" X 30" REBAR WITH ORANGE CAP STAMPED INBOUNDS OH #8757
- ◇ WOODEN LATH SET
- × POINT ESTABLISHED
- (R) RECORD DISTANCE OR BEARING
- (M) MEASURED DISTANCE OR BEARING