PLAT OF SURVEY

A parcel of land situated in the Northwest Quarter of Section 18, Town 6 North, Range 3 East, Pulaski Township, Williams County, Ohio. Located within the North and the East of the First Principal Meridian of the Original Land Subdivisions of Ohio.

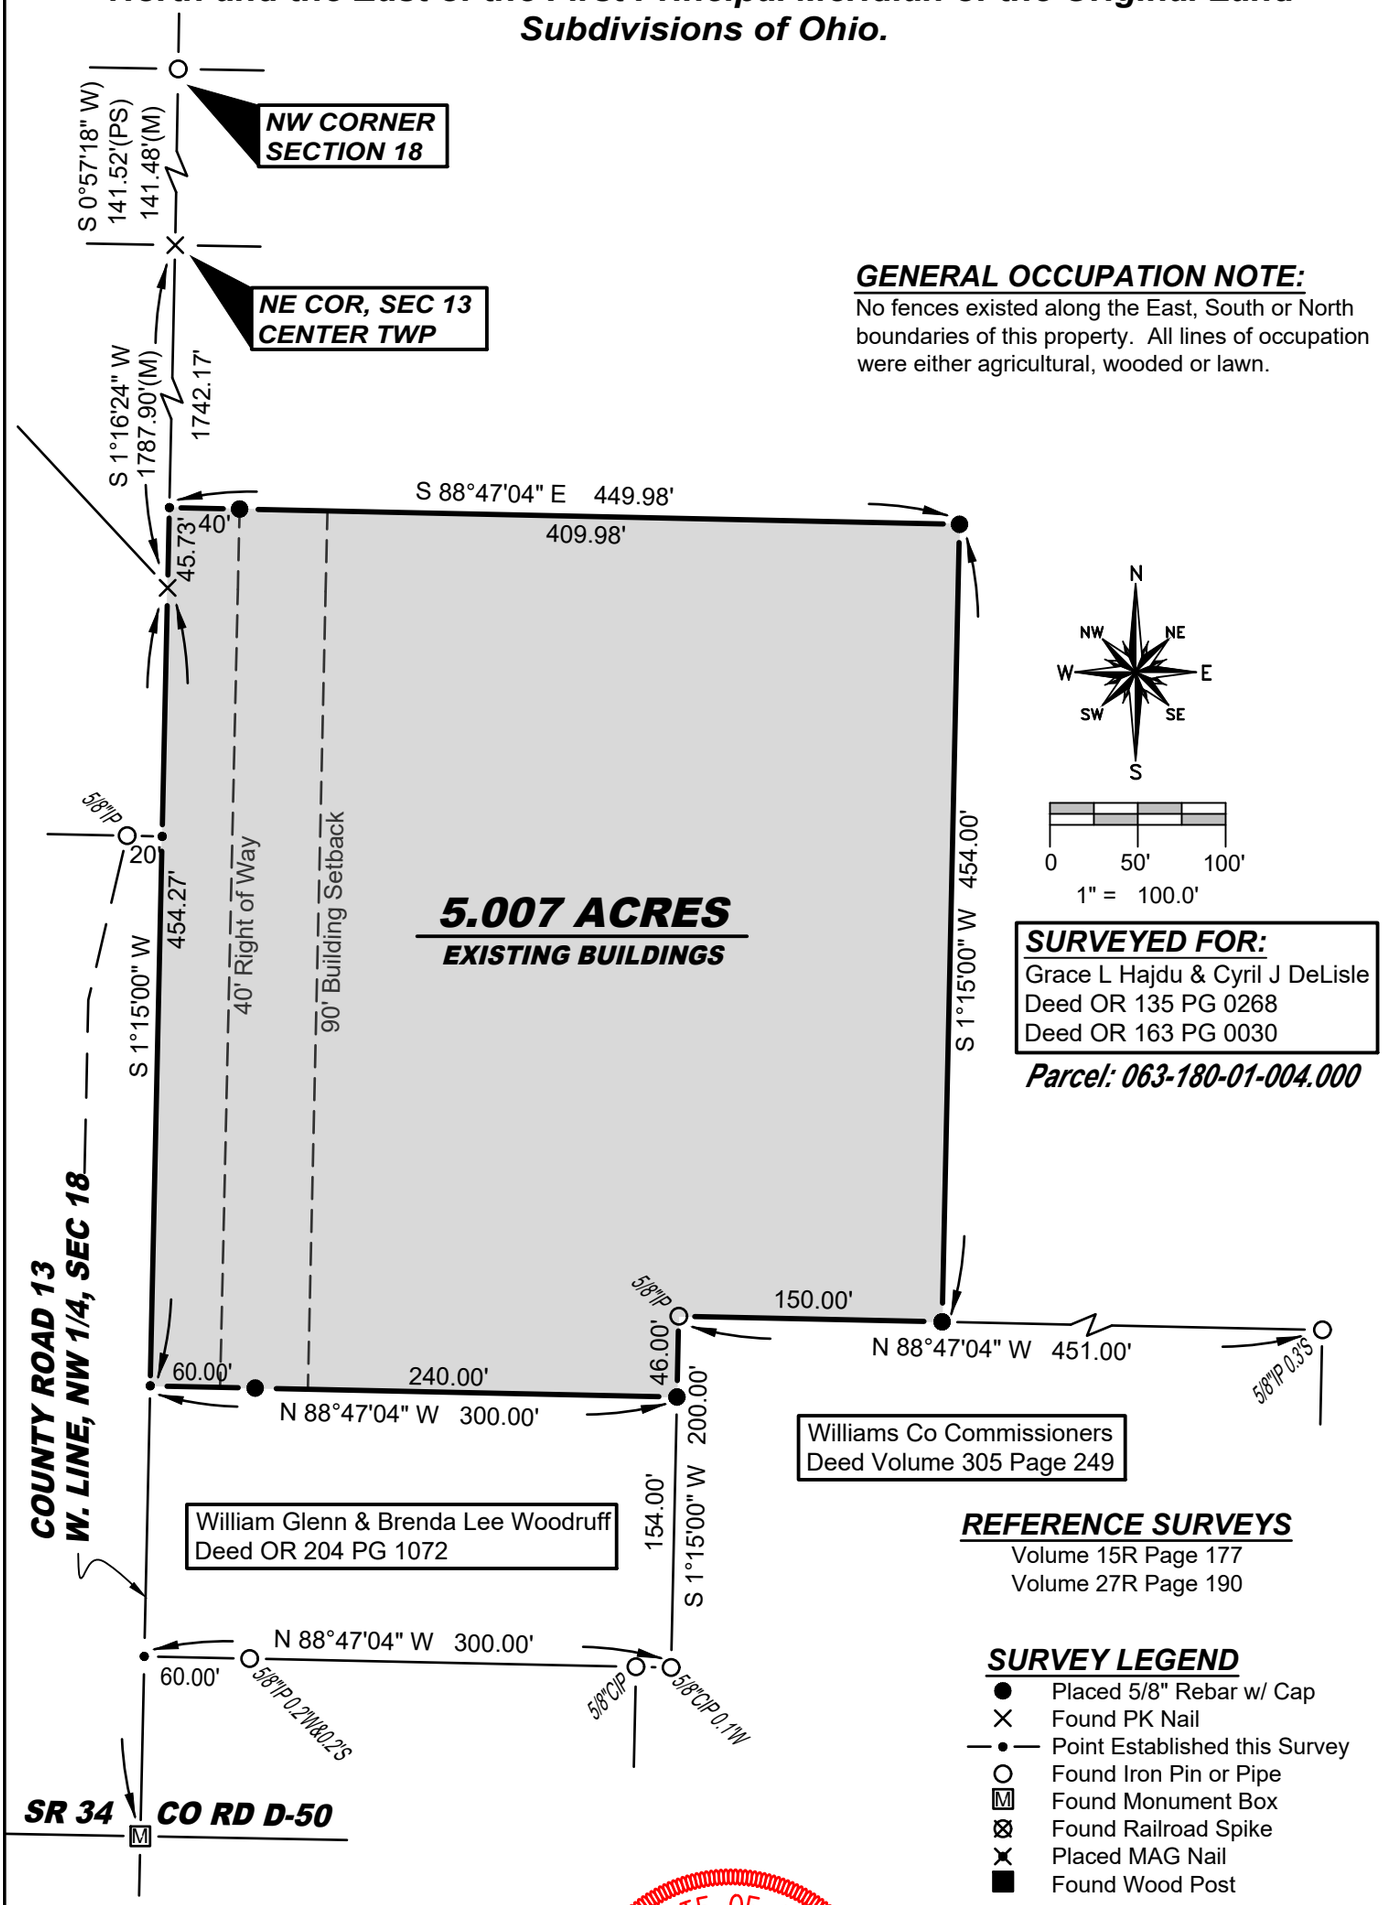

GENERAL OCCUPATION NOTE:

No fences existed along the East, South or North boundaries of this property. All lines of occupation were either agricultural, wooded or lawn.

SURVEYED FOR:

Grace L Hajdu & Cyril J DeLisle
Deed OR 135 PG 0268
Deed OR 163 PG 0030

Parcel: 063-180-01-004.000

Williams Co Commissioners
Deed Volume 305 Page 249

William Glenn & Brenda Lee Woodruff
Deed OR 204 PG 1072

REFERENCE SURVEYS

Volume 15R Page 177
Volume 27R Page 190

SURVEY LEGEND

- ● Placed 5/8" Rebar w/ Cap
- ✕ Found PK Nail
- —•— Point Established this Survey
- ○ Found Iron Pin or Pipe
- Ⓜ Found Monument Box
- ⊗ Found Railroad Spike
- ✕ Placed MAG Nail
- ■ Found Wood Post

I hereby certify that I have surveyed the premises shown on the Plat above. All dimensions are shown in feet and decimals thereof. Since this survey does not include a title search, there could be easements or other encumbrances upon the land which are not shown on this survey plat. If these are required, please furnish the necessary information. The Bearings and Distances shown on the Plat above are based on State Plane Coordinates, SPC83, Zone Ohio North. This survey has been recorded in Volume 28R Page 529 of the Williams County Survey records.

Brian M. Wieland

Brian M. Wieland - Ohio Registered Surveyor No. 8286

STATE OF OHIO
BRIAN M. WIELAND
SURVEYOR
No. 8286
REGISTERED PROFESSIONAL SURVEYOR

DATE: 12-26-2024 | **JOB: 24-219**

WIELAND SURVEYING & ENGINEERING, LLC
14067 County Road 20
West Unity, OH 43570
419-553-0112 - Voice
brian@wielandsurveying.com