PLAT OF SURVEY

A parcel of land including parts of a Vacated Alley in the Village of Kunkle situated in the Northeast Quarter of Section 2, Town 10 South, Range 2 West, Kunkle Village, Madison Township, Williams County, Ohio. Located within the North and the East of the First Principal Meridian of the Original Land Subdivisions of Ohio.

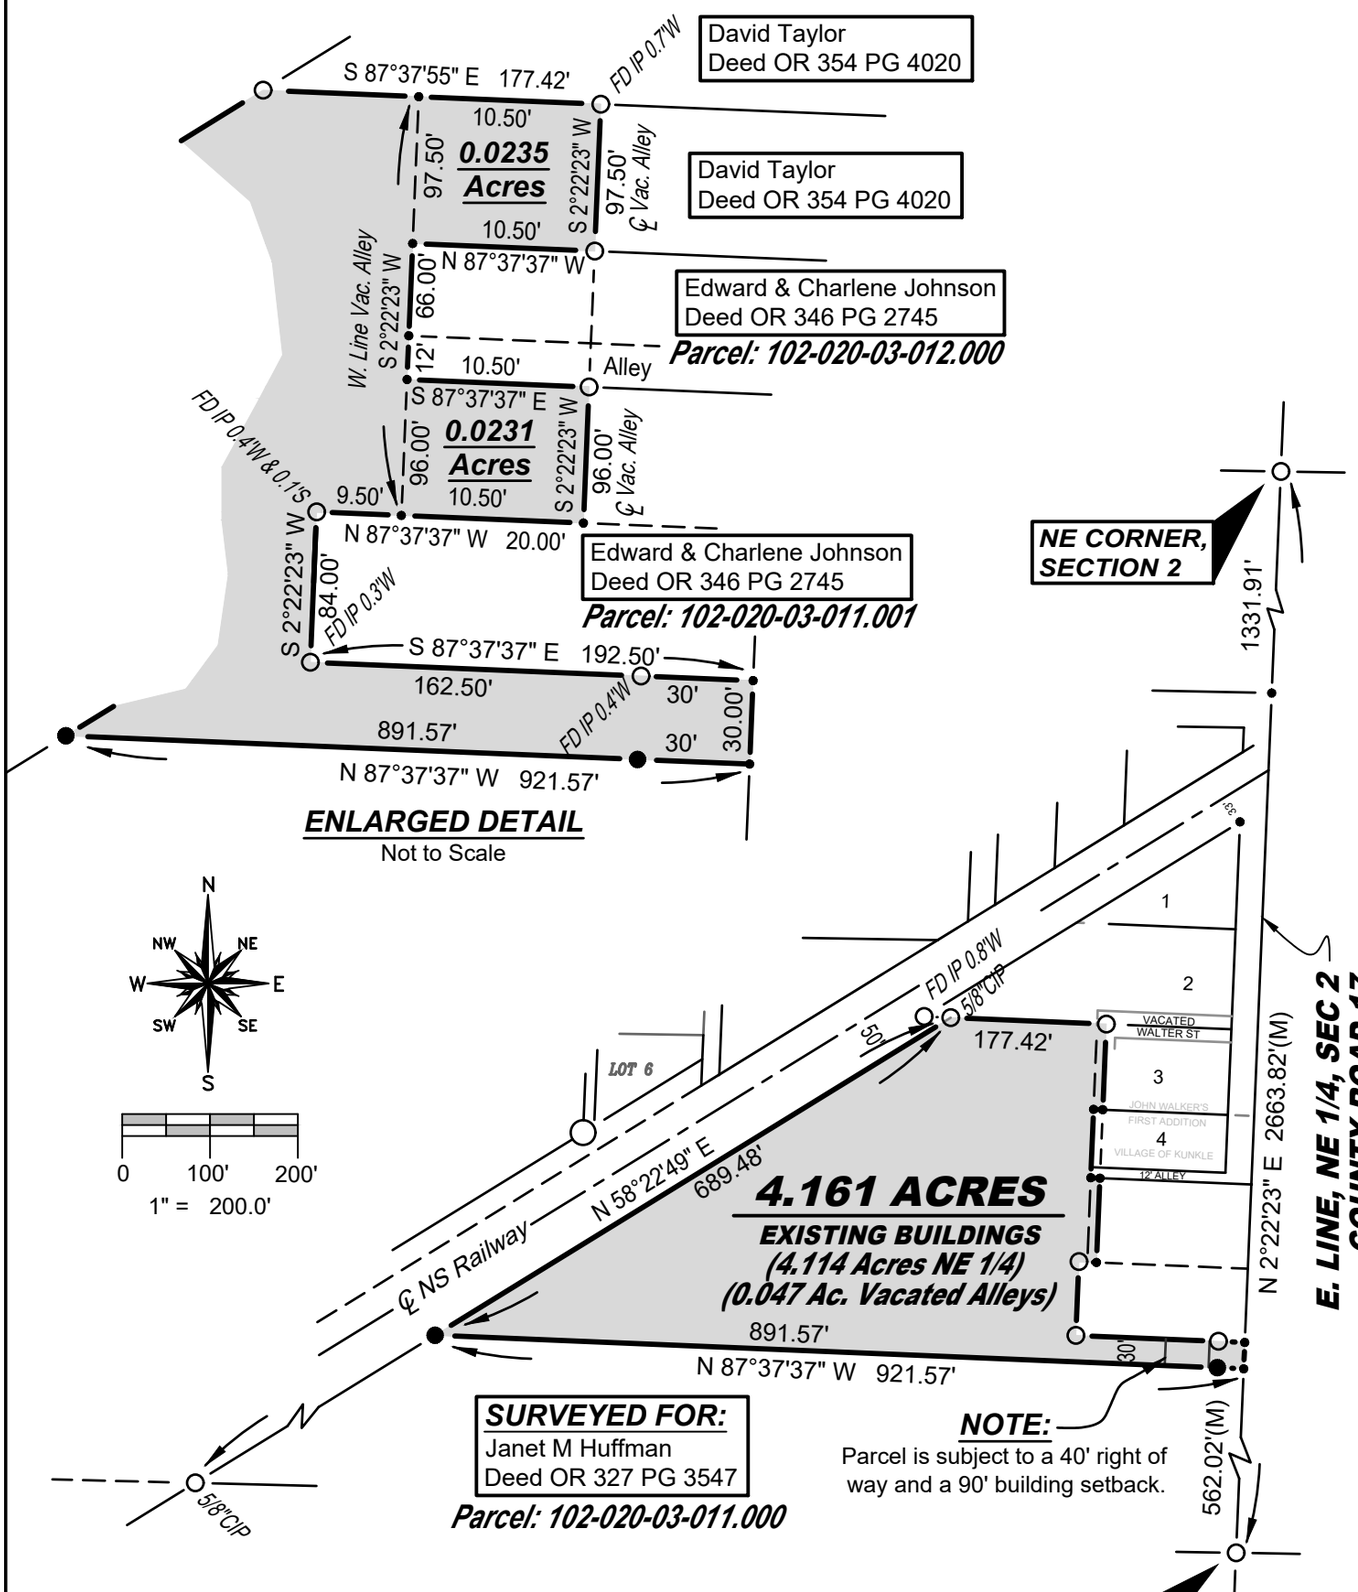

SURVEY LEGEND

- ● Placed 5/8" Rebar w/ Cap
- × Found PK Nail
- —•— Point Established this Survey
- ○ Found Iron Pin or Pipe
- ⊠ Found Railroad Spike
- ■ Found Wood Post

REFERENCE SURVEYS

- Volume 17R Page 186
- Volume 18R Page 077
- Volume 22R Page 233
- Volume 27R Page 146

GENERAL OCCUPATION NOTE:

No fences existed along the North, South or West boundaries of this property. All lines of occupation were either agricultural or lawn.

I hereby certify that I have surveyed the premises shown on the Plat above. All dimensions are shown in feet and decimals thereof. Since this survey does not include a title search, there could be easements or other encumbrances upon the land which are not shown on this survey plat. If these are required, please furnish the necessary information. The Bearings and Distances shown on the Plat above are based on State Plane Coordinates, SPC83, Zone Ohio North. This survey has been recorded in Vol 28R Page 492 and Vol 10V Page 250 of the Williams County Survey records.

Brian M. Wieland

Brian M. Wieland - Ohio Registered Surveyor No. 8286

STATE OF OHIO BRIAN M. WIELAND SURVEYOR No 8286 REGISTERED PROFESSIONAL SURVEYOR

DATE: 9-10-2024 | **JOB: 24-084**

WIELAND SURVEYING & ENGINEERING, LLC
14067 County Road 20
West Unity, OH 43570
419-553-0112 - Voice
brian@wielandsurveying.com