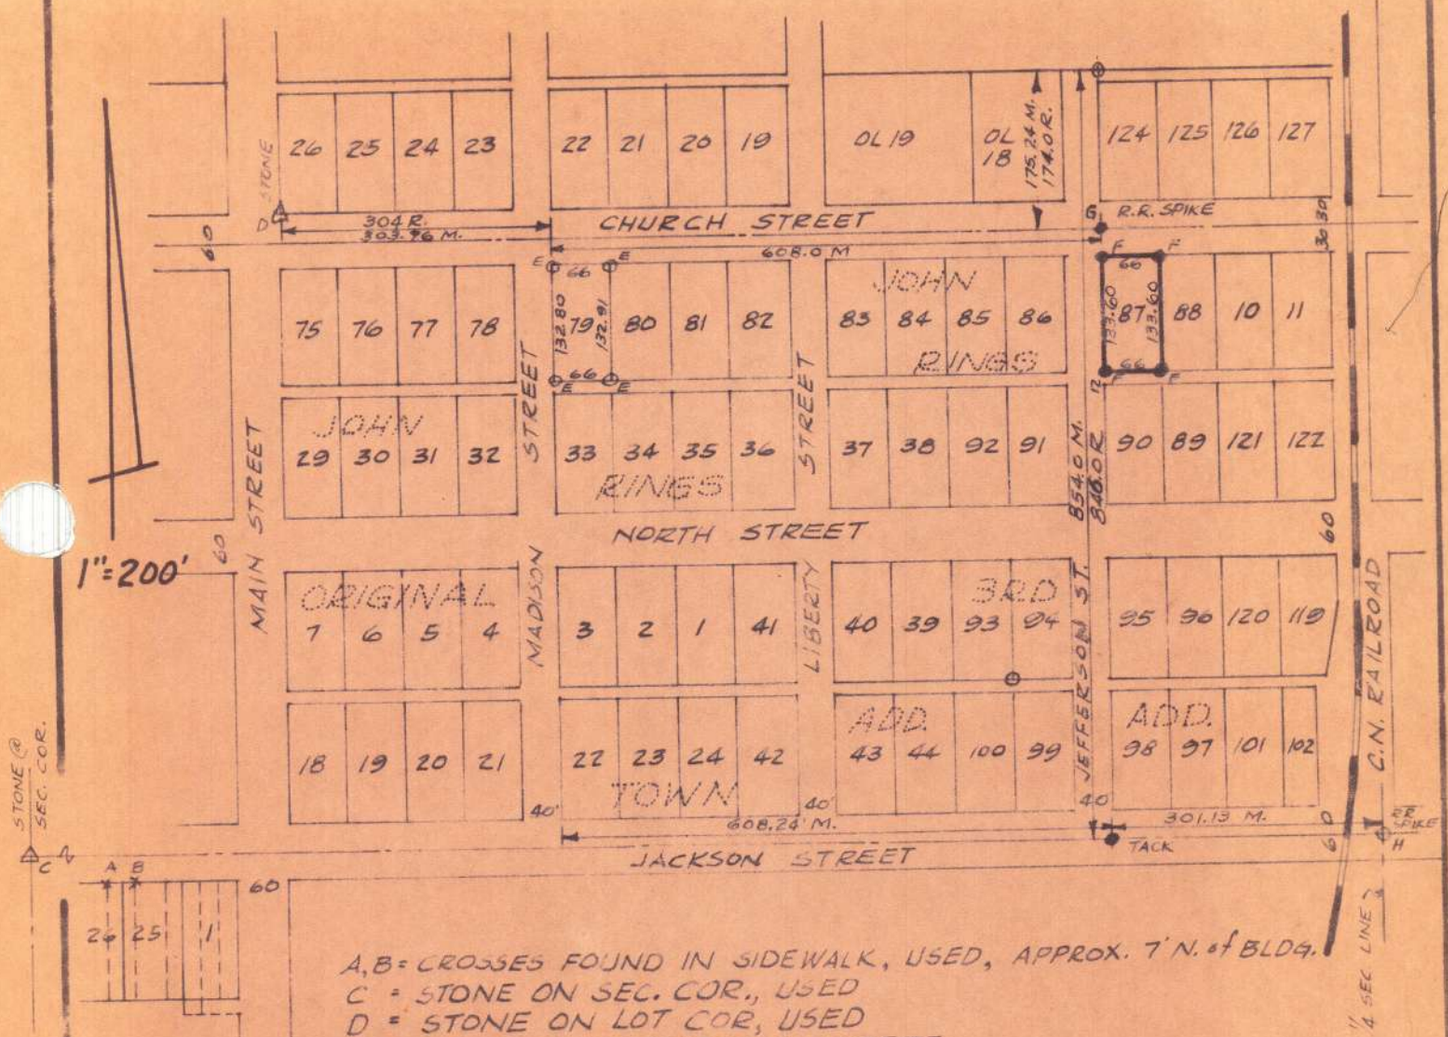

A, B = CROSSES FOUND IN SIDEWALK, USED, APPROX. 7' N. of BLDG.
C = STONE ON SEC. COR., USED
D = STONE ON LOT COR, USED
E = I.P. SET BY EMERSON WERTZ
F = I.P. SET ON THIS SURVEY
G = R.R SPIKE SET THIS SURVEY, ℄ CHURCH ST. & E R/W JEFFERSON ST.
H = R.R. SPIKE ON 1/4 SEC. LINE

O = FOUND I.P.
● = SET I.P., R.R. SPIKE, TACK, ETC

SURVEY FOR

BONNIE REESE

LOT 87, JOHN RINGS 3RD ADD.
VILLAGE OF
WEST UNITY, OHIO

I HEREBY CERTIFY THAT THIS PLAT REPRESENTS A SURVEY MADE BY ME AND IS TRUE AND CORRECT TO THE BEST OF MY KNOWLEDGE AND BELIEF

Leonard Opdycke
LEONARD OPDYCKE
REGISTERED SURVEYOR
NO. 3887
NOVEMBER, 1960

STATE OF OHIO
LEONARD OPDYCKE
REGISTERED SURVEYOR

RECORDED IN VOLUME 4-V, PAGE 95 RECORD OF SURVEYS
OFFICE OF WILLIAMS COUNTY ENGINEER, BRYAN, OHIO