PLAT & SURVEY

For Darrel Hourd
Located in the NE¼ Sec 20 T-7-N, R-1-E
Florence Twp., Wms. Co, Ohio. Known as
Part of Lot 18 Vandebogart's Add to the
Village of Edon

○ Found Iron Pipe (S.H.D.)
⊗ Found PK on Shiner
● Placed Iron Pin
x Placed PK Nail

Ref. Vol. 3 Pg 102 Vol. 4V. Pg. 270

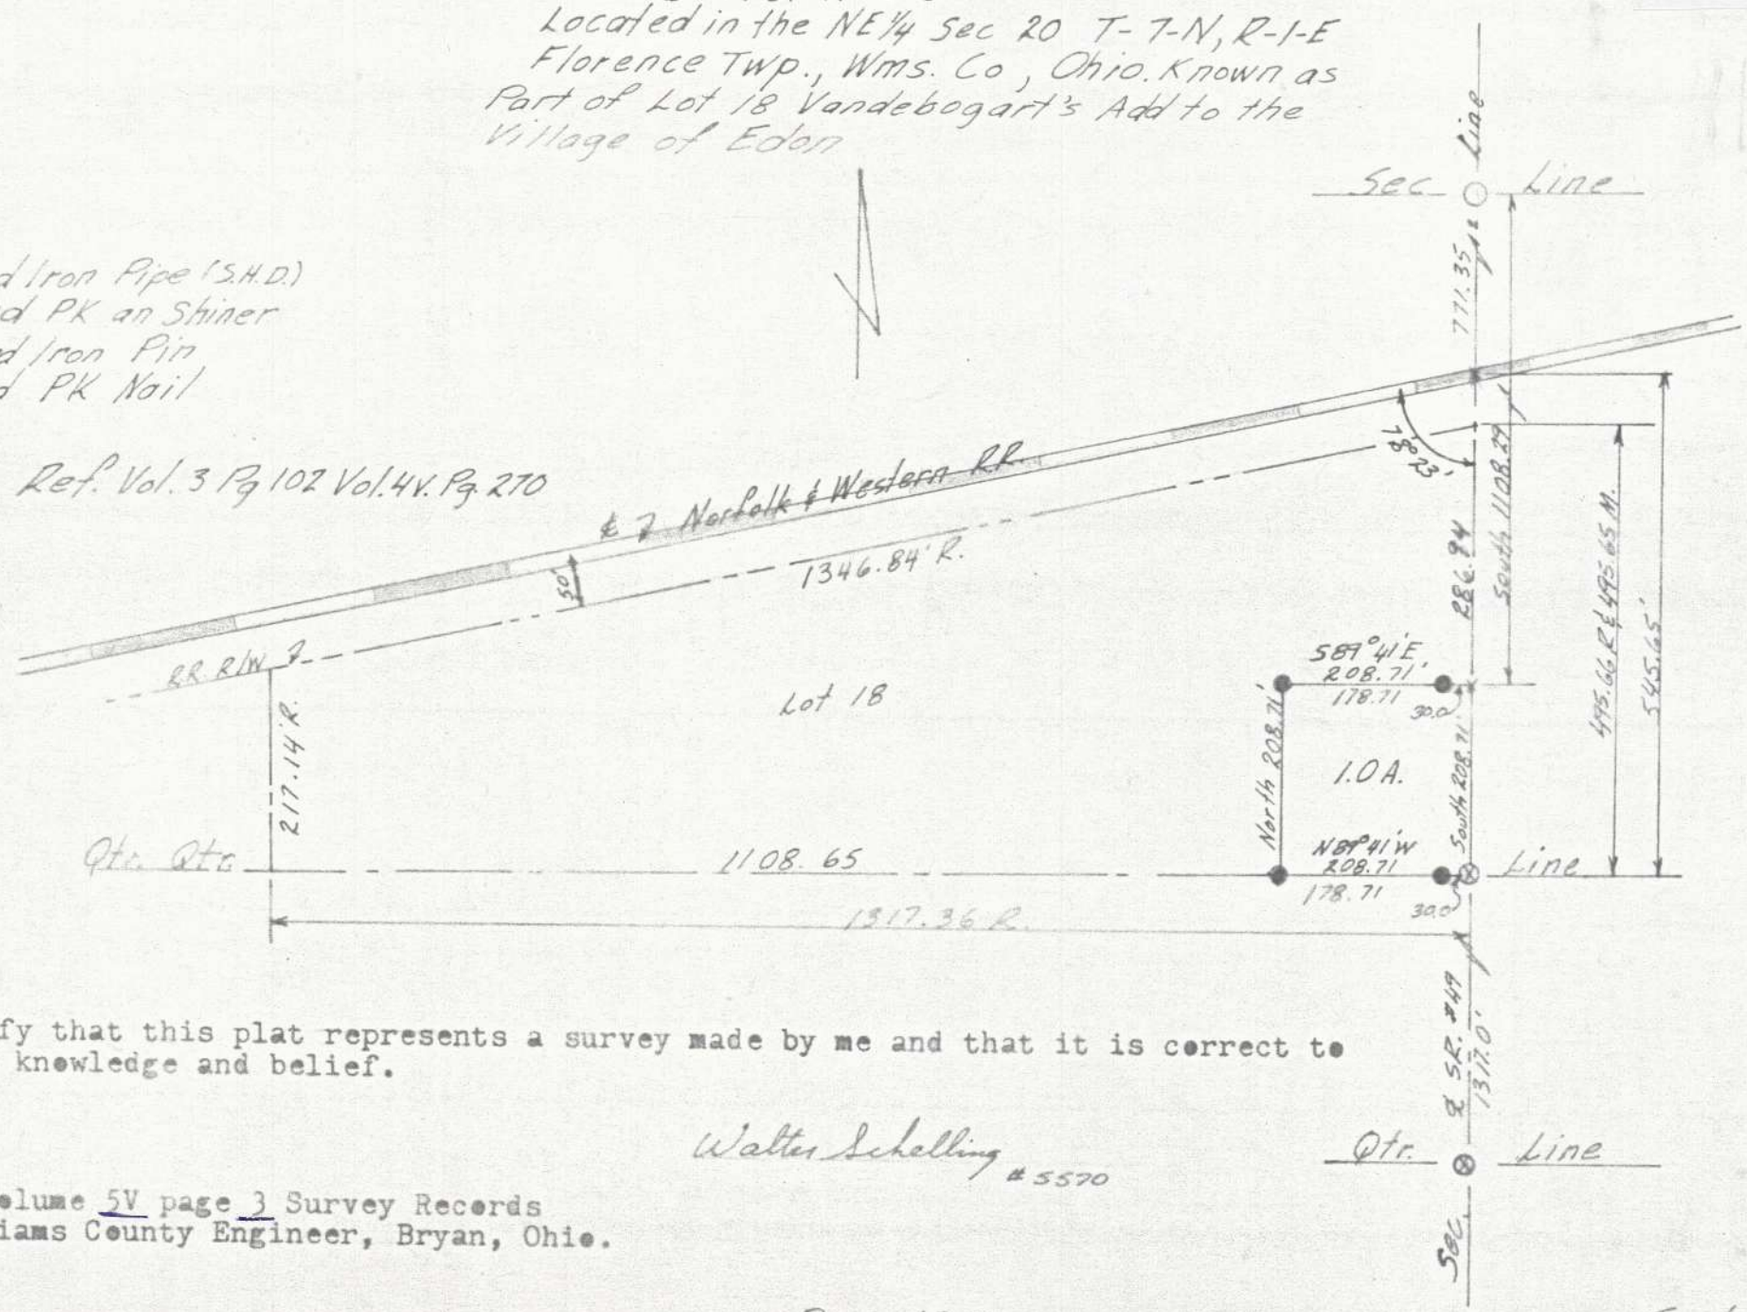

I hereby certify that this plat represents a survey made by me and that it is correct to the best of my knowledge and belief.

Walter Schelling #5570

Recorded in Volume 5V page 3 Survey Records
Office of Williams County Engineer, Bryan, Ohio.

6 124-73 Dec. 1973 Scale 1" = 200.0'