PLAT OF SURVEY

KNOWN AS AND BEING PART OF LOT 26 IN AND OF THE ORIGINAL PLAT OF MONTPELIER, WILLIAMS COUNTY, OHIO.

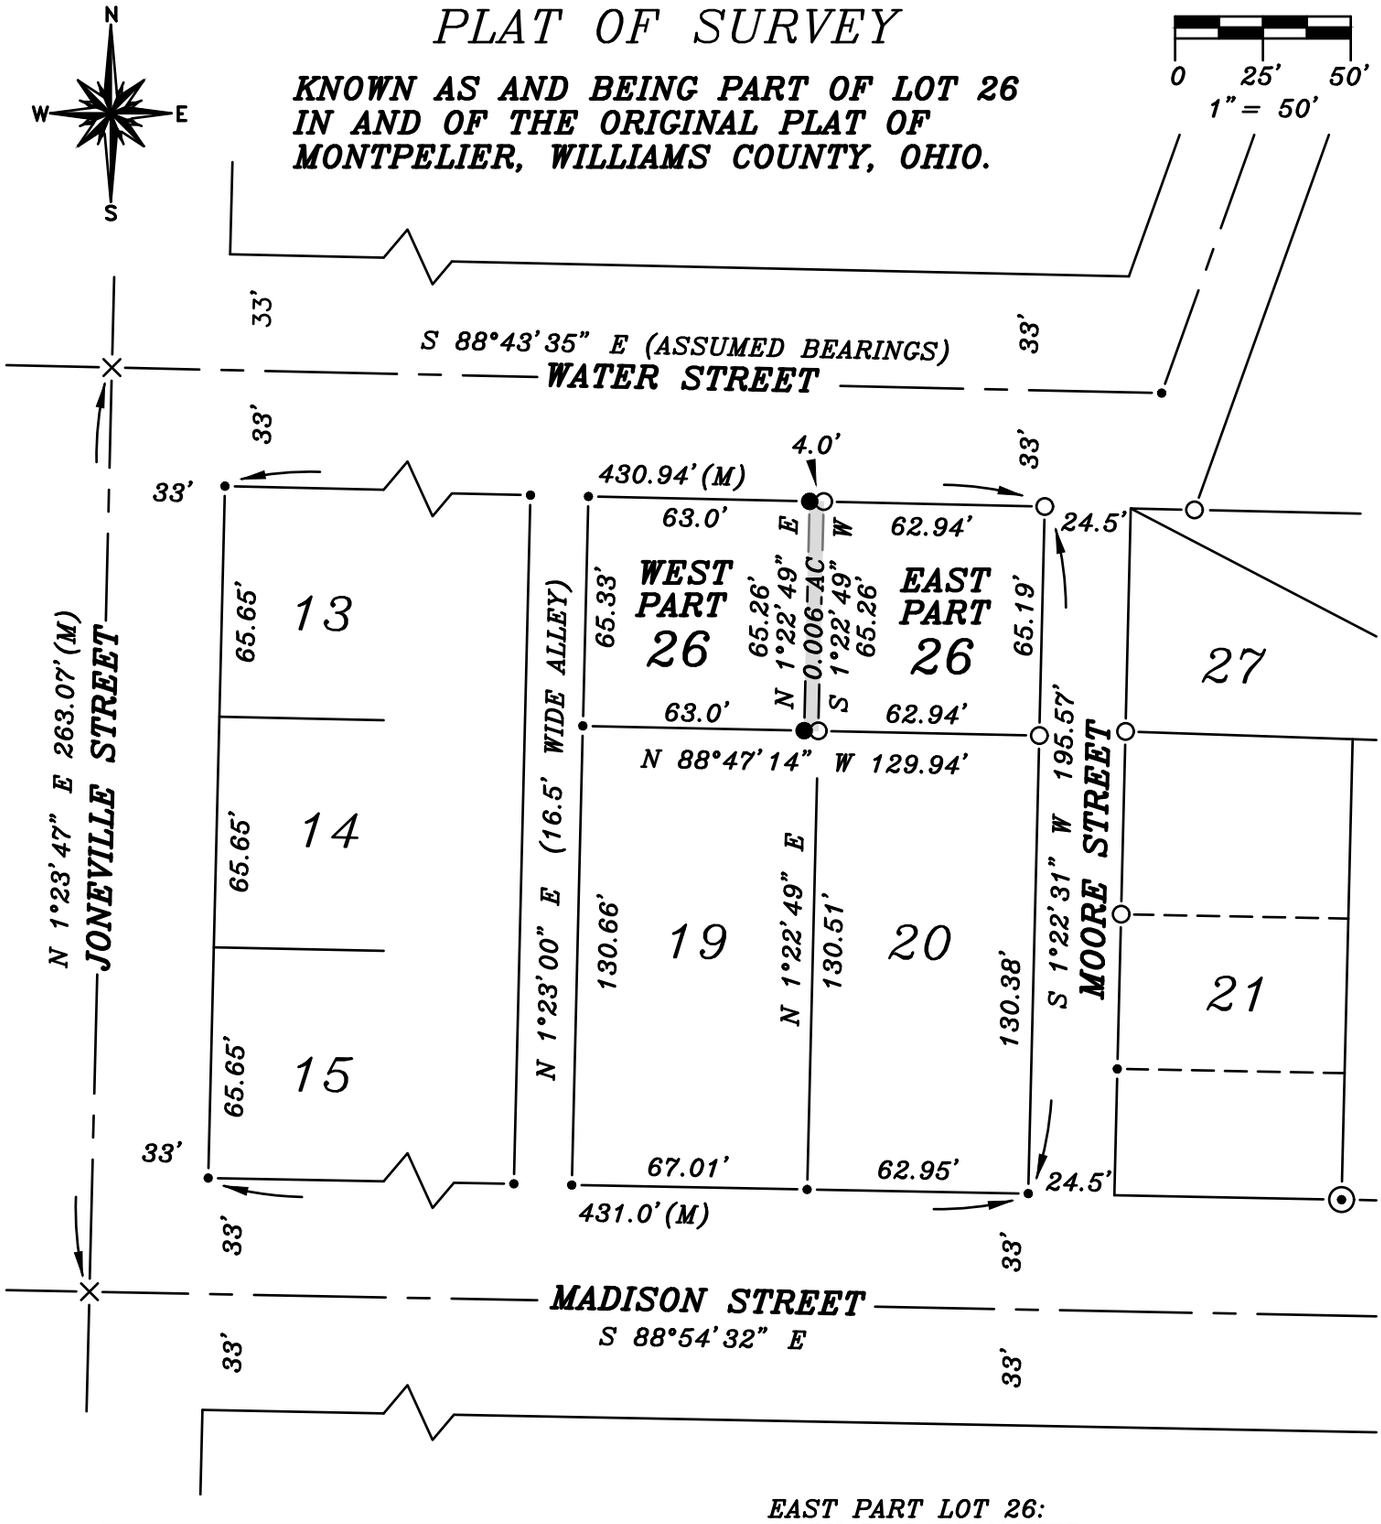

REFERENCE TO SURVEYS VOL. 7V PAGE 279 AND VOL. 8V PAGE 97 OF THE WILLIAMS COUNTY RECORD OF SURVEYS.

EAST PART LOT 26:
MARY B. RADEMACHER
DEED VOL. 282 PAGE 785
EX. 4' OFF EAST SIDE
DEED VOL. 126 PAGE 550

WEST HALF LOT 26:
MICHAEL D.& KAREN L. ESTERLINE
DEED VOL. 259 PAGE 519

LEGEND

- ● PLACED 5/8" REBAR W/ CAP
- × FOUND P.K. NAIL
- ⊙ FOUND AXLE
- ○ FOUND IRON PIN OR PIPE
- —•— POINT ESTABLISHED THIS SURVEY

I HEREBY CERTIFY THAT I HAVE SURVEYED THE PREMISES SHOWN ON THE PLAT ABOVE. ALL DIMENSIONS ARE SHOWN IN FEET AND DECIMALS THEREOF. SINCE THIS SURVEY WORK DOES NOT INCLUDE A TITLE SEARCH, THERE COULD BE EASEMENTS OR OTHER ENCUMBRANCES UPON THE LAND WHICH ARE NOT SHOWN ON THIS SURVEY PLAT. IF THESE ARE REQUIRED, PLEASE FURNISH THE NECESSARY INFORMATION. THIS SURVEY HAS BEEN RECORDED IN VOL. 9V PAGE 008 OF THE WILLIAMS COUNTY RECORD OF SURVEYS.

STATE OF OHIO
BRIAN M. WIELAND
SURVEYOR
No. 8286
LICENSED PROFESSIONAL SURVEYOR

Brian M. Wieland

BRIAN M. WIELAND
REGISTERED SURVEYOR NO. 8286

DATE : 07-22-2006

BRIAN M. WIELAND
REGISTERED SURVEYOR NO. 8286
14067 COUNTY ROAD 20
WEST UNITY, OH 43570
419-924-2100